

JAMES SELICKS

54 LANSDOWNE ROAD

AYLESTONE
LEICESTER
LE2 8AQ

GUIDE PRICE: £287,000



A beautifully presented four bedroom period home offering deceptively spacious accommodation over three floors, retaining a wealth of character alongside some excellent modern improvements, including full renovation of the roof and windows in 2020.

Attractive period home • two generous reception rooms • character features • recently refitted kitchen • superb first floor bathroom • two first floor bedrooms • two second floor bedrooms • attractive low-maintenance rear garden • EPC – tbc

Location

Situated in the popular suburb of Aylestone, the property is conveniently placed for local amenities as well as easy access to Leicester city centre, with its professional quarters, Universities, teaching hospitals and mainline railway station offering services to London St Pancras in just over an hour. The M1 and M69 motorways provide excellent links further afield.

Accommodation

The front door leads directly into an attractive and welcoming front reception room with a large uPVC bay window, picture rail and ceiling rose, together with a particularly handsome fireplace housing a log burning stove. A staircase rises to the first floor. The rear reception room is a generous space, currently used for dining, again displaying plenty of character with a feature fireplace, a window overlooking the garden and useful understairs storage. The kitchen was refitted approximately two years ago and is finished with a good range of grey eye and base level units and drawers, marble-effect preparation surfaces and white metro tiled splashbacks. A Stoves range-style cooker with gas hob sits within an attractive exposed brick surround, while there is also a sink, plumbing for a washing machine and a door to the garden.

On the first floor, the principal bedroom is an excellent double with a feature fireplace, picture rail and fitted wardrobes. The second bedroom is currently arranged as a dressing room and also has fitted wardrobes and a feature fireplace (this could readily be returned to a bedroom). A real highlight of the house is the beautifully appointed bathroom, combining traditional styling with generous proportions. It features a freestanding rolltop bath, a separate corner shower, wash hand basin and WC, complemented by white metro tiling and painted walls. A small airing cupboard provides additional storage. The second floor provides two further bedrooms. The rear room, currently home to an impressive model railway, would make an ideal single bedroom, study or hobbies room and features an exposed roof timber. The front bedroom is a small double with a dormer window and further exposed timber.

Outside

Set back behind a low-level wall, a pathway leads to the front door. The rear garden is particularly appealing, designed for relatively easy maintenance with a paved terrace immediately to the rear beneath a substantial timber pergola, providing an excellent covered seating and entertaining area. Beyond is a slate-chipped garden with established planted borders and further seating space, together with a substantial shed and gated rear access.

Listed Status: None. **Conservation Area:** None. **Authority:** Leicester City Council, **Tax Band:** A **Services:** Offered to the market with gas-fired central heating & a water meter.

Broadband: FTTP, 300mbps.

Construction: Believed to be solid brick.


Wayleaves, Rights of Way & Covenants: None our Clients are aware of.

Flooding issues in the last 5 years: None our Clients are aware of.


Planning issues: None our Clients are aware of.

Accessibility: No specific accessibility modifications made.



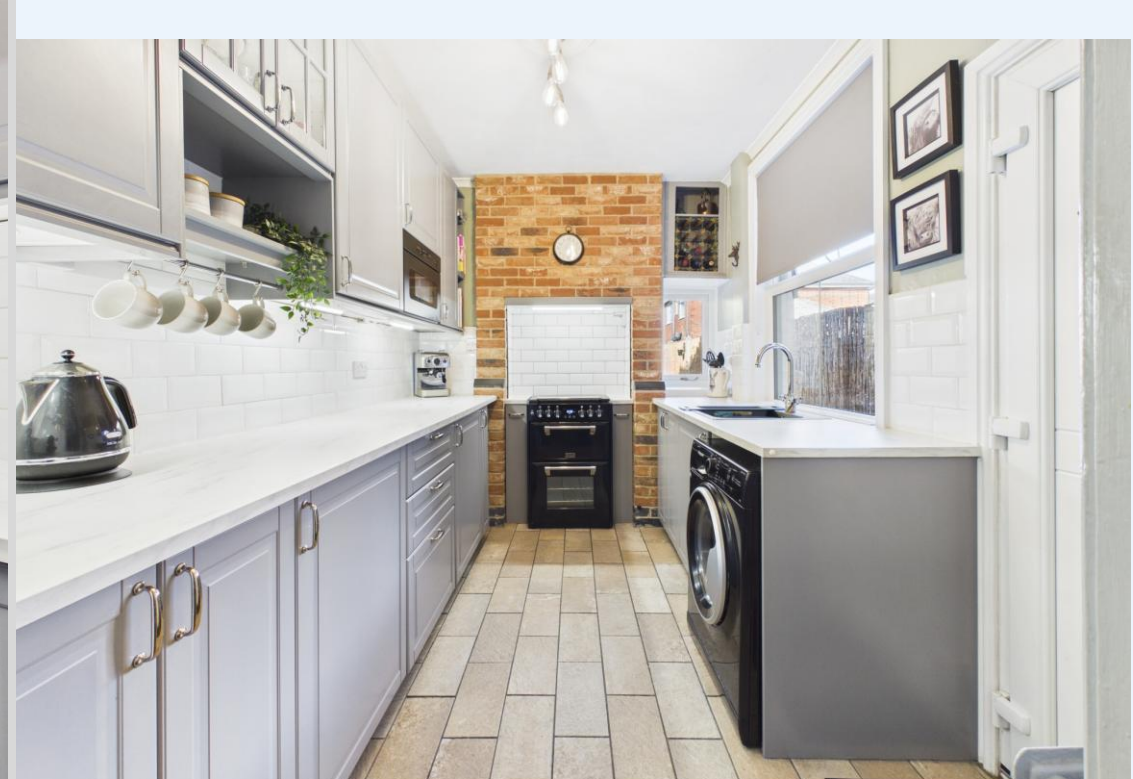



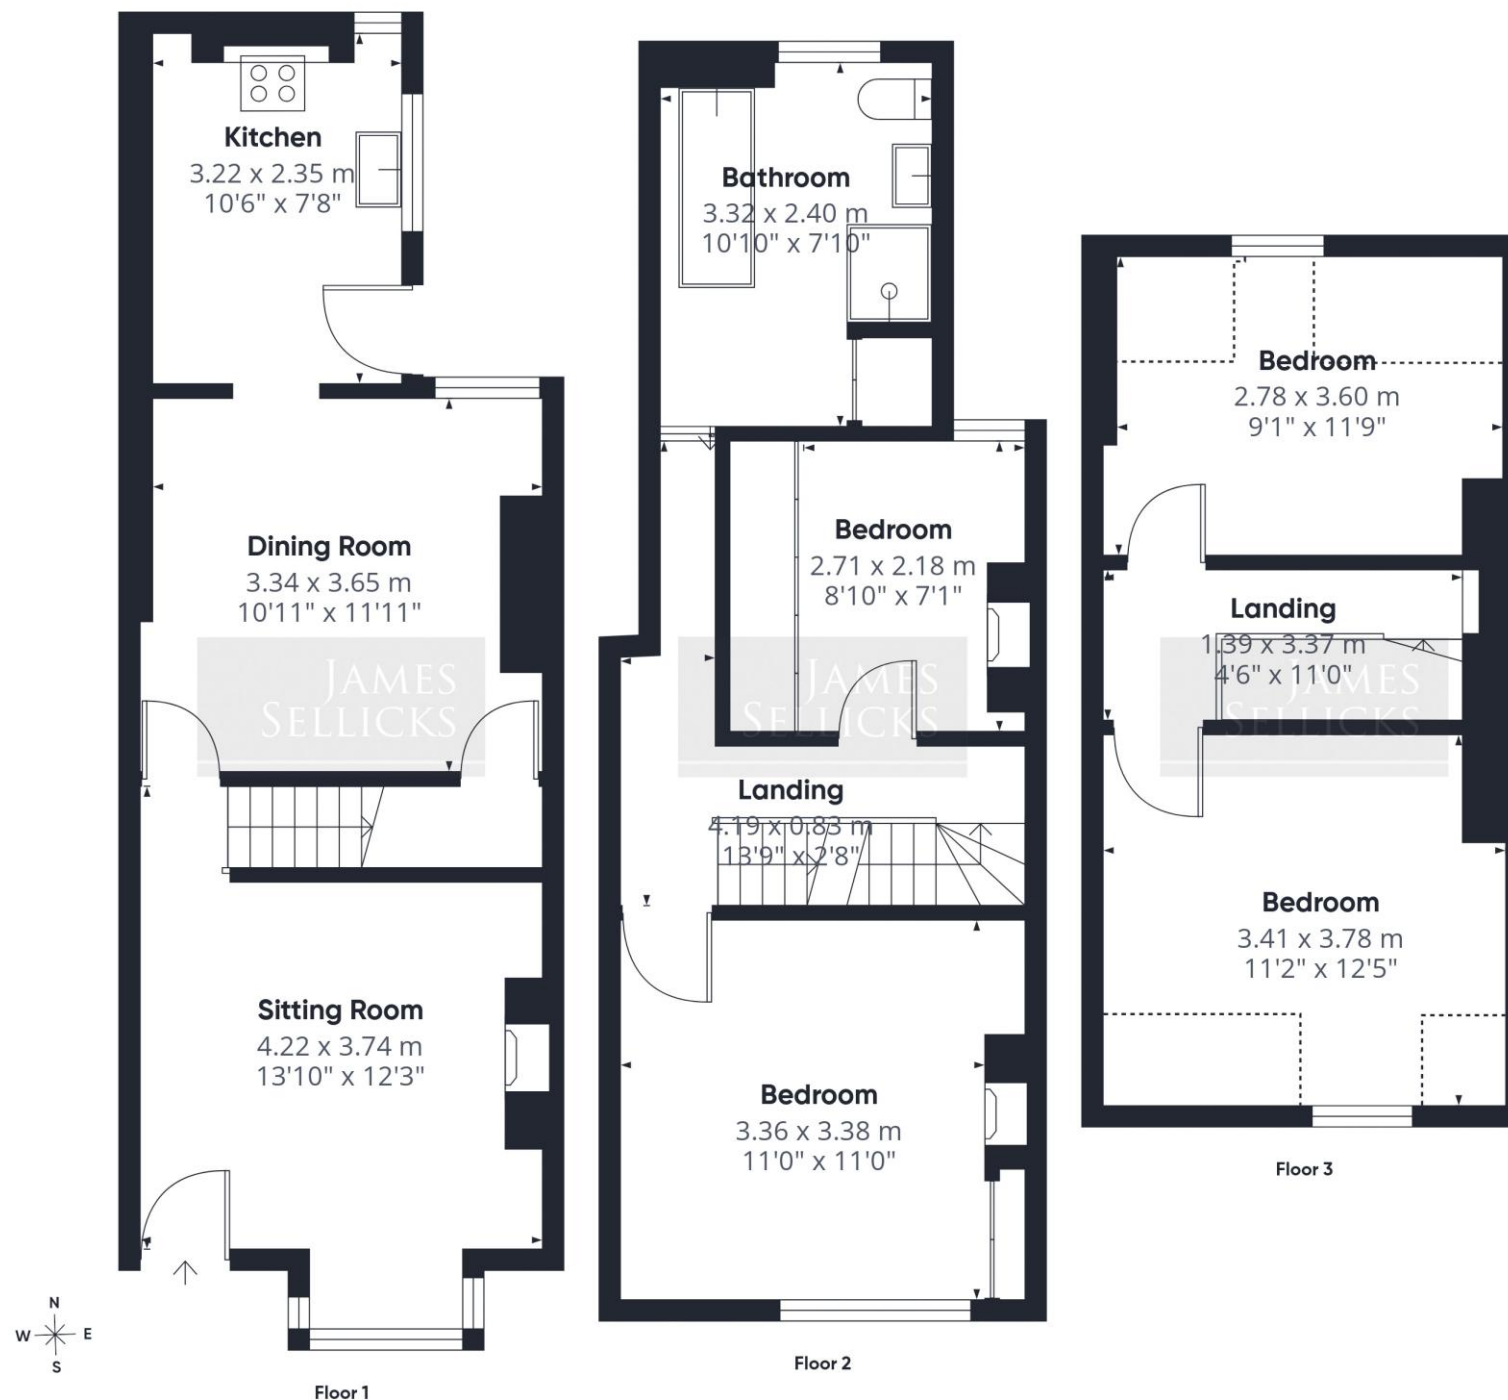

Approximate total area⁽¹⁾

93.6 m²

1005 ft²

Reduced headroom

4.6 m²

50 ft²

(1) Excluding balconies and terraces

Reduced headroom

..... Below 1.5 m/5 ft

Calculations reference the RICS IPMS 3C standard. Measurements are approximate and not to scale. This floor plan is intended for illustration only.

GIRAFFE360

Leicester Office
56 Granby Street
Leicester
LE1 1DH
0116 2854554
info@jamesselicks.com

Market Harborough Office
01858 410008

Oakham Office
01572 724437

jamesselicks.com



Important Notice

James Sellicks for themselves and for the Vendors whose agent they are, give notice that:

1) The particulars are intended to give a fair and substantially correct overall description for the guidance of intending purchasers and do not constitute part of, an offer or contract. Prospective purchaser(s) and lessees ought to seek their own professional advice.

2) All descriptions, dimensions, areas, reference to condition and if necessary permissions for use and occupation and their details are given in good faith and believed to be correct. Any intending purchaser(s) should not rely on them as statements or representations of fact but must satisfy themselves by inspection or otherwise as to the correctness of each of them.

3) No person in the employment of James Sellicks has any authority to make or give any representation or warrant, whether in relation to this property or these particulars, nor to enter into any contract relating to the property on behalf of the Vendors.

4) No responsibility can be accepted for any expenses incurred by any intending purchaser(s) in inspecting properties that have been sold, let or withdrawn.

Measures and Other Information

All measurements are approximate. Whilst we endeavour to make our sales particulars accurate and reliable, if there is any point which is of particular importance to you, please contact this office and we will be pleased to check the information for you, particularly if contemplating travelling some distance to view the property.

